DO NOT SCALE THIS DRAWING
SCALE 1:50 WHEN PRINTED ON A3

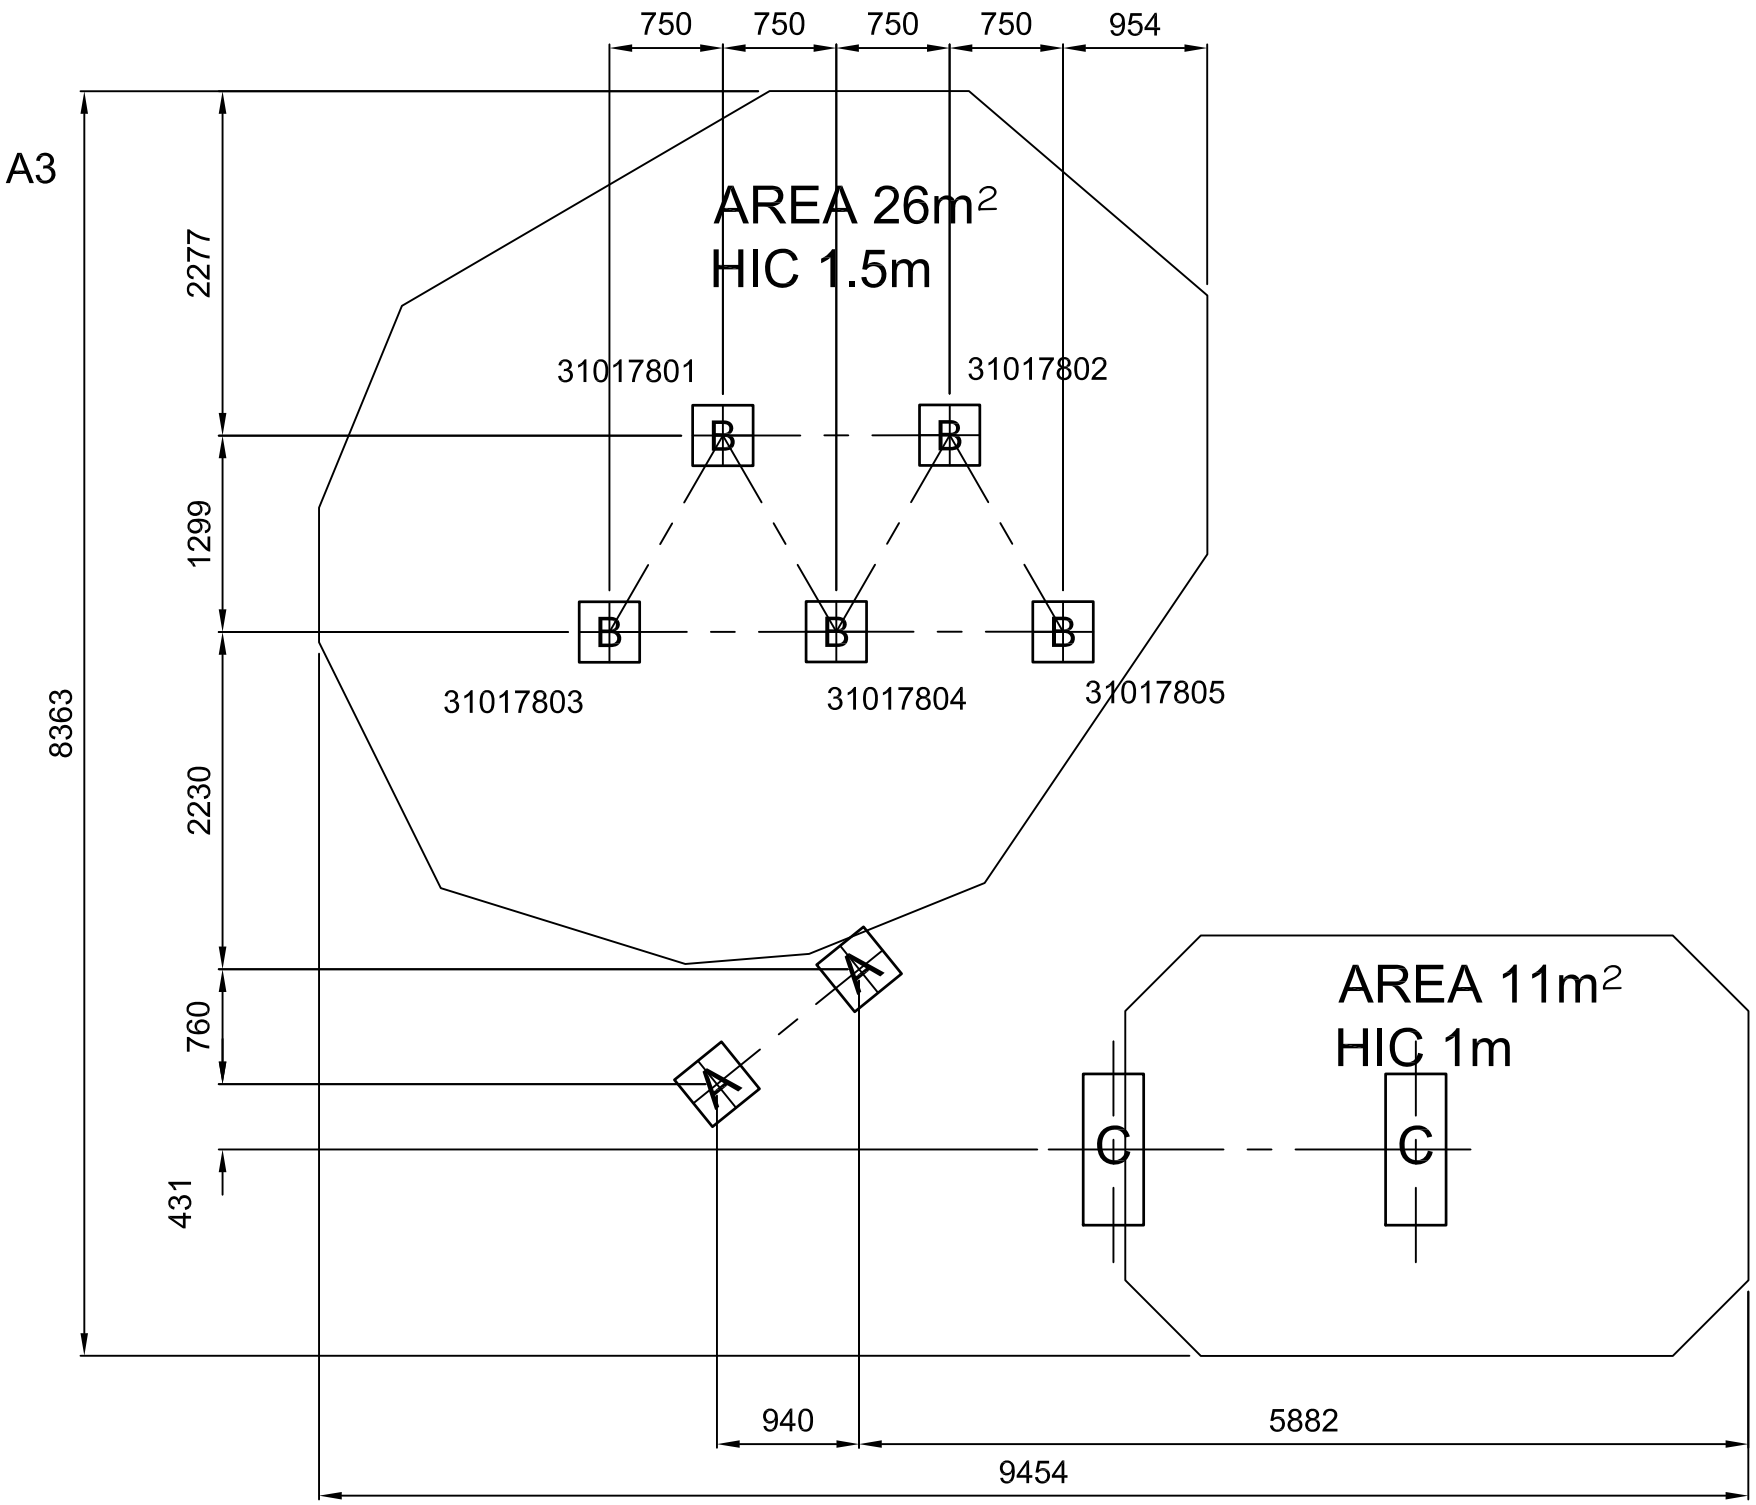

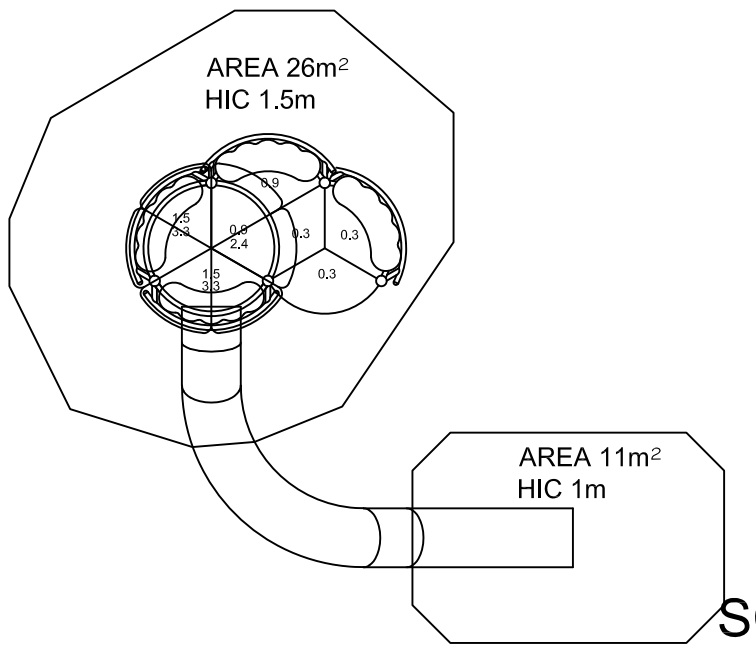

SCALE 1:100

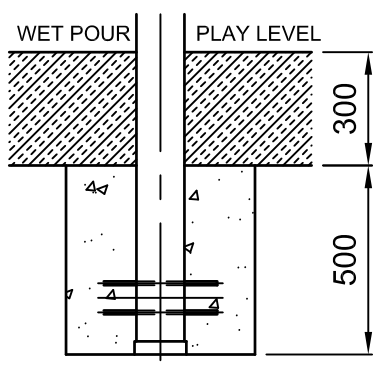

DETAILS OF FOUNDATION B
SCALE 1:20

GROUND PLAN	TZU178
REV	02 07/01/22
DRAWN	JPC
SCALE	1:50 @ A3
DATE	31/05/06
SAFETY SURFACE AREA	
HOLE A 500x500x500 DEEP	
HOLE B 500x500x800 DEEP	