DO NOT SCALE THIS DRAWING
SCALE 1:50 WHEN PRINTED ON A3

SutcliffePlay
design make play

SAFETY SURFACING TO EN 1176
AREA 91.0m2
PERIMETER 35m
HIC 2.8m

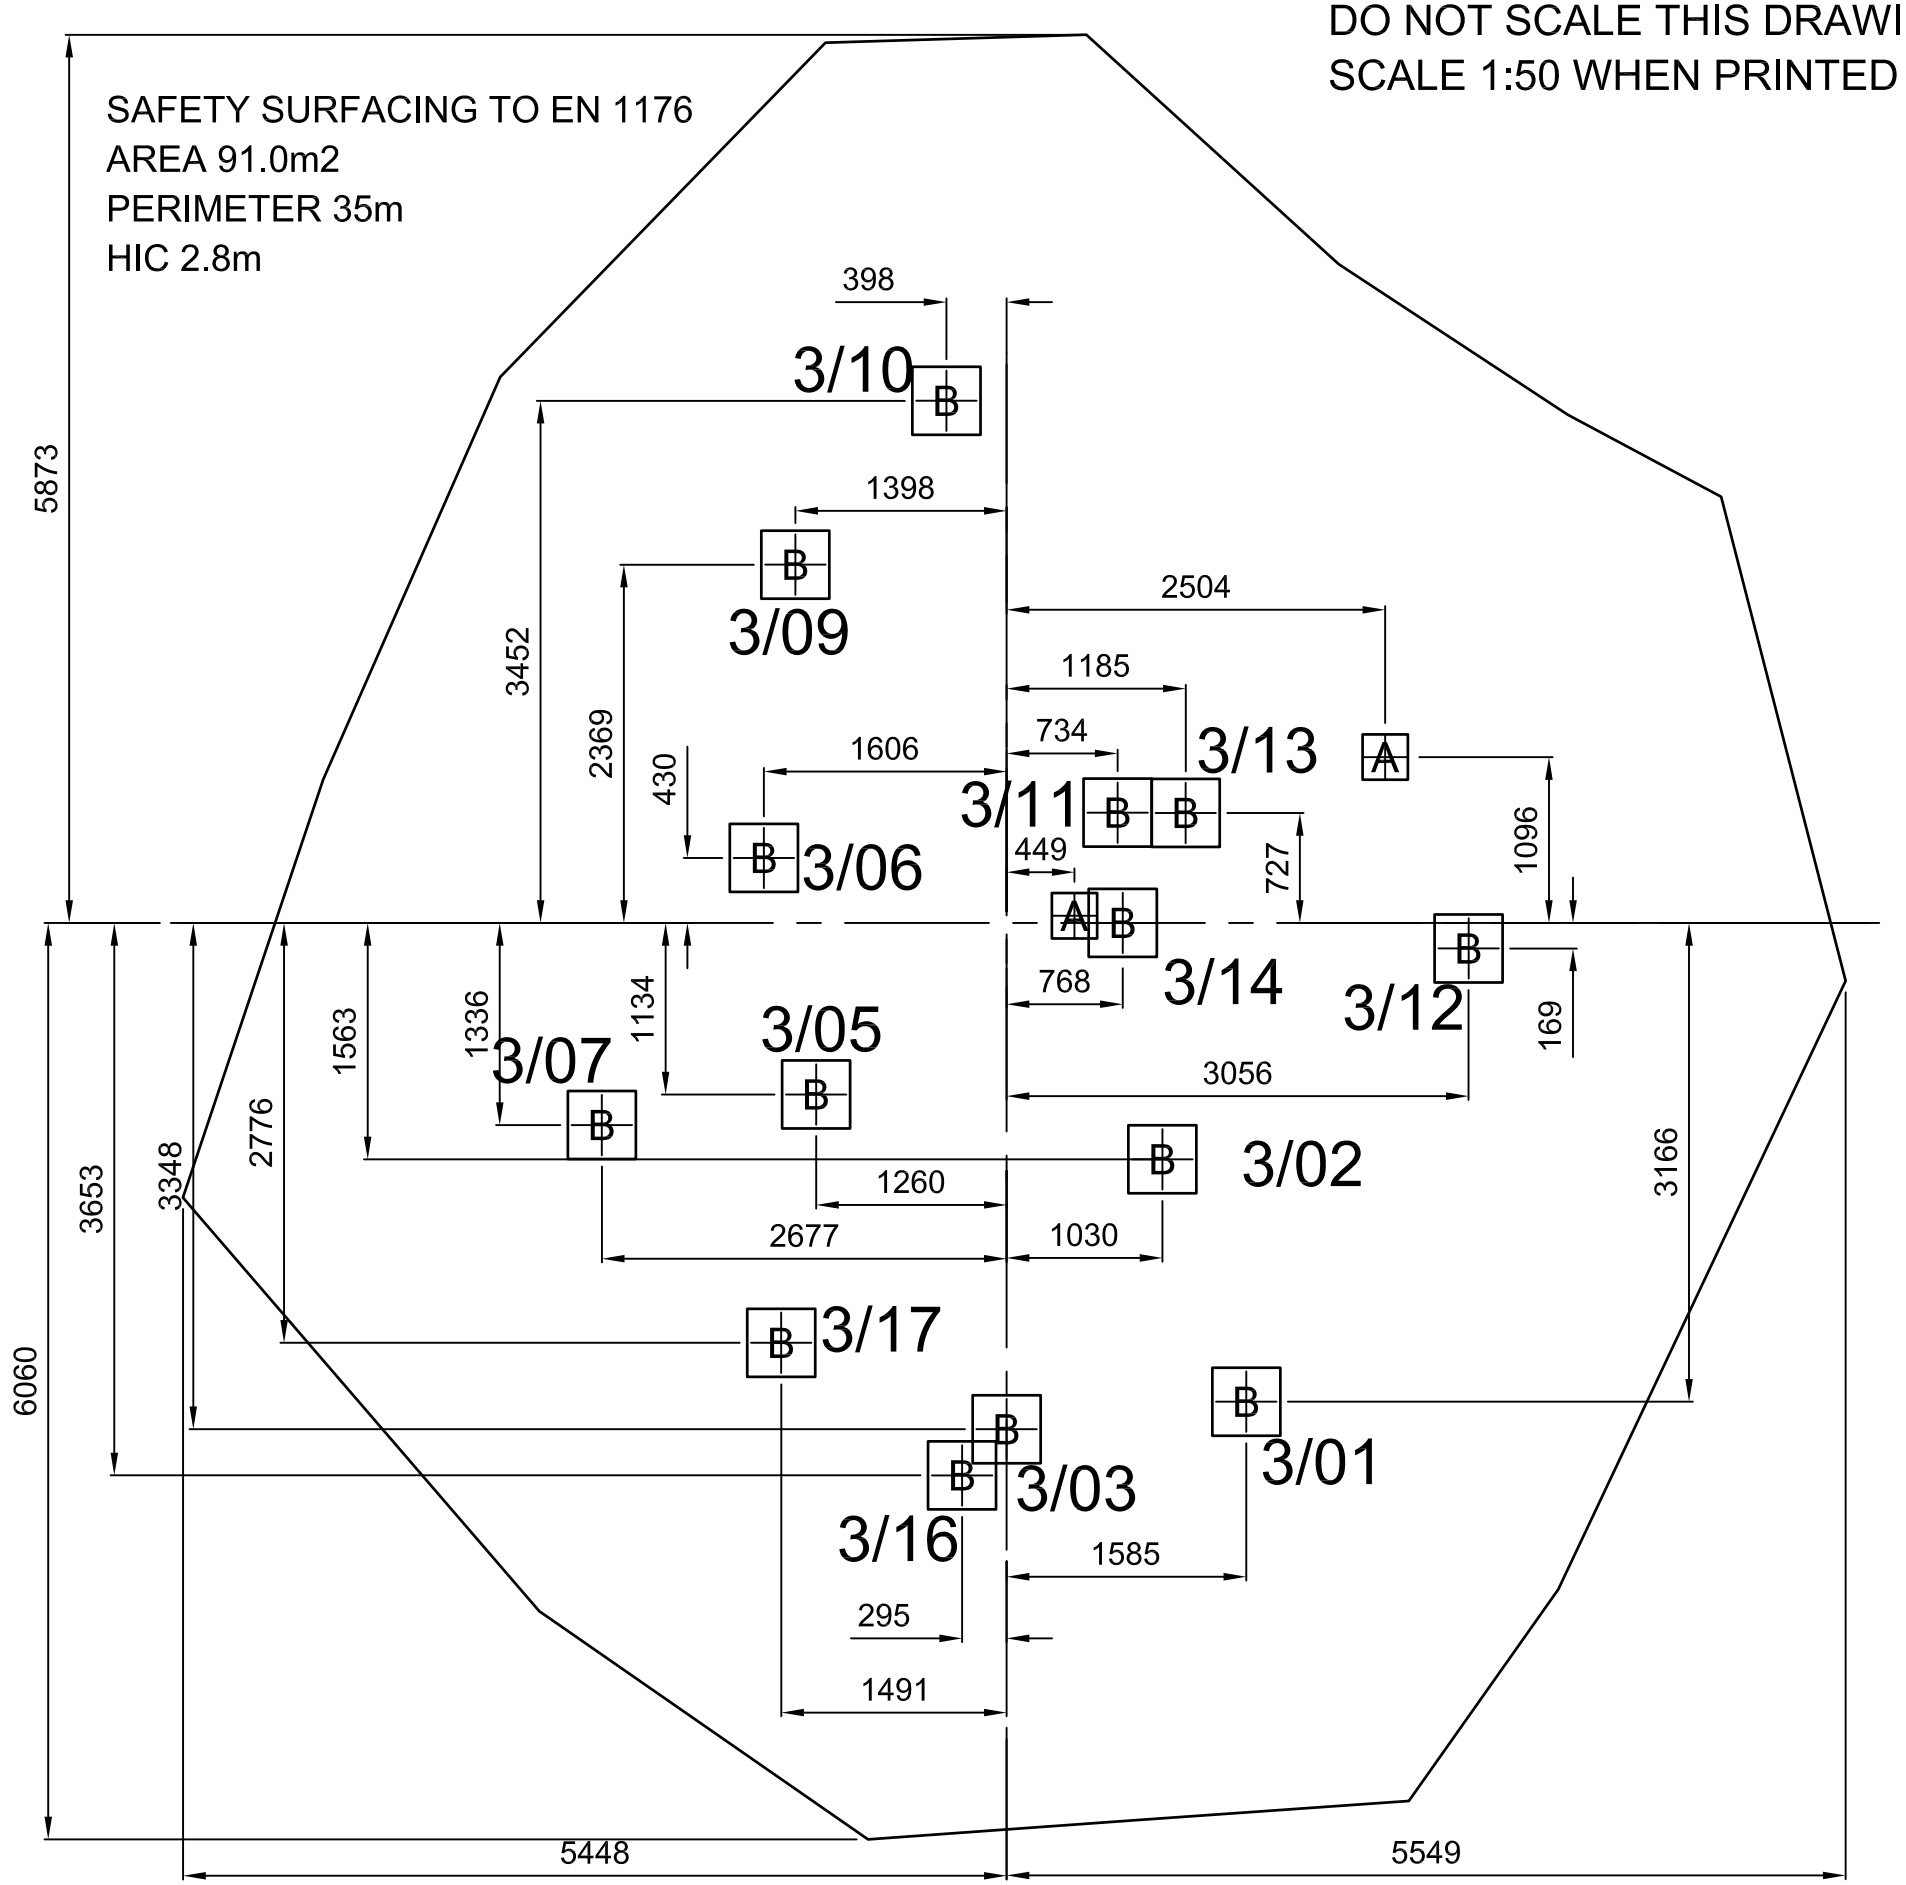

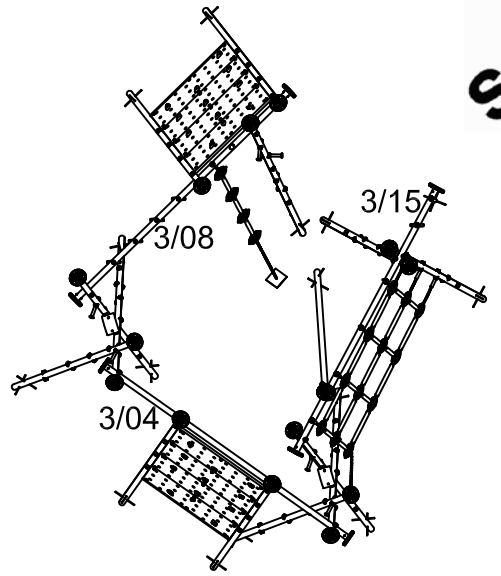

SCALE 1:100

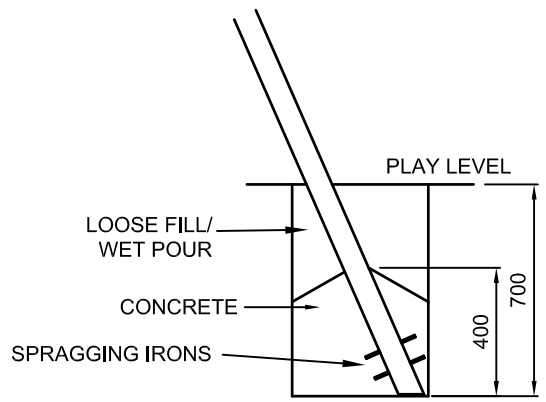

FOUNDATION DETAIL
TO EN1176

GROUND PLAN	XZU300
REV	00
DRAWN	DB
SCALE	1:50
DATE	28.3.06
SAFETY SURFACE AREA	HIC 2.8m. AREA: 91m^2 PERIMETER 35m.
HOLE A 300x300x700 DEEP	
HOLE B 450x450x700 DEEP	